FilmL.A., Inc.
6255 W Sunset Blvd, 12th Floor
Hollywood, CA 90028
t: (213)977-8600 - f: (213)977-8601
www.filmla.com

Summary Information

Permit No: F00152741 **Type of Permit:** FILMING **Release Date:** 06/12/2019

Production Company VALLEY SLICE, LLC

Insured Company Name VALLEY SLICE, LLC
Contact Phone No. 1 323-333-5578
Contact Phone No. 2
Fax
Address 11348 BIONA DR.
LOS ANGELES, California 90066

Production Title VALLEY SLICE

Type of Production TV Pilot

Producer S Stakic

Director Travis Geiger

1st AD James Cooney

Production Manager Sofia Kry

FilmL.A. Coordinator Hans Groszkruger

Location Manager Sofia Kry
Primary Phone Mobile - 323-333-5578
Secondary Phone

Location Assistant A Victorero
Primary Phone Mobile - 786-470-0966
Secondary Phone

Fees

Posting 1800	$414.00
Notification Charge	$170.00
FILMLA NON-REFUNDABLE FILM APPLICATION FEE	$685.00
LA CITY LANE AND STREET CLOSURE FEE	$312.00
LA CITY FIRE DEPARTMENT SPOT CHECK SURCHARGE	$85.00

Total Permit Fee $1,666.00

Number of Locations 2

NOT A PERMIT

FilmL.A., Inc.
6255 W Sunset Blvd, 12th Floor
Hollywood, CA 90028
t: (213)977-8600 - f: (213)977-8601
www.filmla.com

Summary Information — Location

Permit Number	F00152741	**Location Manager**	Sofia Kry
Production Company	VALLEY SLICE, LLC	Primary Phone	Mobile - 323-333-5578
Insured Company	VALLEY SLICE, LLC	Secondary Phone	
Production Title	VALLEY SLICE		

Location Address	9457 San Fernando Rd, Los Angeles, CA, 91352
Location Name	CADILLAC JACKS
Location Type	Diner
Location Description	CADILLAC JACKS/PINK MOTEL
Prep Dates	6/8/2019 - 6/12/2019 07:00 - 22:00 5 days
Film Dates	6/13/2019 - 6/14/2019 07:00 - 22:00 2 days 6/15/2019 - 6/16/2019 12:00 - 01:00 2 days 6/16/2019 - 6/17/2019 12:00 - 01:00 2 days 6/19/2019 - 6/21/2019 07:00 - 22:00 3 days
Strike Dates	6/22/2019 - 6/23/2019 07:00 - 22:00
Open or Closed to the Public	Closed
Generic Conditions	*LA CITY AND/OR LA COUNTY FIRE CHECKLIST ATTACHED TO FINAL PERMIT. THE PERMITTEE IS RESPONSIBLE FOR COMPLETING CHECKLIST PRIOR TO FILMING ACTIVITY AT THIS LOCATION. NON COMPLIANCE MAY RESULT IN ASSIGNMENT OF A FIRE OFFICER. Community Survey Obtained Equipment staging and vehicles may park on one side of the street only. Must Maintain 5' Clearance on Sidewalks/Walkways No cast or crew parking on area streets Notify LAPD Foothill Division (818) 756-8861 and comm. (213) 978-6552 1/2 hour prior to any gunfire, brandishing weapons, special effects or simulated emergency or criminal activity. Number of uniformed officers listed on the permit is a minimum requirement. Permittee remains responsible for deploying a sufficient number of uniformed officers to provide traffic and crowd control to ensure the safety of the film crew and the public. Traffic control must be done in accordance w/MUTCD Traffic Officers Required Uniformed officers shall have a copy of the film permit in their possession and are required to confirm that all traffic control signage devices are in place.
Please see attached document	Truesdale St (closure) btwn San Fernando Rd & El Dorado - Valley Slice.pdf

NOT A PERMIT

FilmL.A., Inc.
6255 W Sunset Blvd, 12th Floor
Hollywood, CA 90028
t: (213)977-8600 - f: (213)977-8601
www.filmla.com

Summary Information — Location

Permit Number F00152741
Production Company VALLEY SLICE, LLC
Insured Company VALLEY SLICE, LLC
Production Title VALLEY SLICE

Location Manager Sofia Kry
Primary Phone Mobile - 323-333-5578
Secondary Phone

Equipment on Location

Type	Quantity
5 Ton Truck	1
Cast/Crew vehicles	40
Cranes	1
Cube Trucks	2
Picture vehicles	2
Portable restrooms	1
Process Trailer	1

Personnel on Location

Type	Quantity
Cast	7
Crew	33
Extras	6
Off-Duty/Retired LAPD Officer(s)	4
Spot Check	1

Filming Activities Atmospheric Smoke Effects; Brandishing weapons (not in public view); Camera on sticks; Drive by; Drive ups & away; Driving shots; Emergency vehicles with flashing lights; Equipment across street; Equipment on property; Equipment on sidewalk & street; Exterior establishing shots; Exterior models against scenery; Handheld equipment; Interior and exterior dialogue; Interior and exterior motion without sound; Interior models against scenery; Intermittent traffic control - 2 minutes standard; Process Trailer;

Jurisdiction **Political:** Los Angeles City - Council District 06 **Police:** Los Angeles Police Department **Fire:** Los Angeles City

Thomas Guide **Page:** 502 **Grid:** G6

Approvals

LOS ANGELES CITY POLICE DEPARTMENT	Gabriel Aleman
FILML.A. CLOSURES	Joshua Mingo
LOS ANGELES CITY DEPARTMENT OF PUBLIC WORKS	Cairo Hunter

Parking

Base Camp
Location Type : Filming Location

Crew Parking
Location Type : Filming Location

Parking Notes
private property at location

Posting "No Parking" signs B/S TRUESDALE STREET BETWEEN SAN FERNANDO RD - EL DORADO AVE

Approximate Footage 1501 - 1800 **Log Number** 244666

NOT A PERMIT

FilmL.A., Inc.
6255 W Sunset Blvd, 12th Floor
Hollywood, CA 90028
t: (213)977-8600 - f: (213)977-8601
www.filmla.com

Summary Information — Location

Permit Number F00152741
Production Company VALLEY SLICE, LLC
Insured Company VALLEY SLICE, LLC
Production Title VALLEY SLICE

Location Manager Sofia Kry
Primary Phone Mobile - 323-333-5578
Secondary Phone

Date(s) 6/16/2019 to 6/17/2019 **Time(s)** 00:00 to 00:00

Lane / Full Closure FULL CLOSURE TRUESDALE STREET BETWEEN SAN FERNANDO RD - EL DORADO AVE

Approximate Footage 0 - 300

Date(s) 6/16/2019 to 6/17/2019 **Time(s)** 12:00 to 02:00

NOT A PERMIT

Permit #F00152741

FilmL.A., Inc.
6255 W Sunset Blvd, 12th Floor
Hollywood, CA 90028
t: (213)977-8600 - f: (213)977-8601
www.filmla.com

Summary Information — Location

Permit Number	F00152741	**Location Manager**	Sofia Kry
Production Company	VALLEY SLICE, LLC	Primary Phone	Mobile - 323-333-5578
Insured Company	VALLEY SLICE, LLC	Secondary Phone	
Production Title	VALLEY SLICE		

Location Address Osborne St., San Fernando Rd., Sheldon St., Laurel Canyon Blvd, Inclusive (Excluding Freeways/Highways, State Roads, City and County Parks, School and Church Property, Special Condition Areas), Sun Valley, CA, 91352

Location Type Grid

Film Dates 6/16/2019 - 6/17/2019 12:00 - 02:00 2 days

Open or Closed to the Public Open

Generic Conditions
All vehicles must be parked on private property
GRID: Companies may briefly set-up on a sidewalk to film a vehicle in motion. However, no stopping and setting up without the prior approval of all affected business/residence owners.
GRID: Filming activity may not exceed a two hour time frame in any location.
GRID: It is the responsibility of the permittee to be aware of Special Condition areas, which are excluded from this grid location. A complete list of Special Condition areas can be found at www. Filmla.com
GRID: Max of 5 equipment vehicles allowed, must be smaller than a 3 ton cube truck or a stake bed.
GRID: May not interfere with filming activities of production companies in possession of location-specific permits, previously scheduled special events, or existing construction projects.
GRID: Re-setting/ Adjustment of equipment while using Process trailers, Tow Dolly, Insert cars, Camera cars, Russian arm and the like, is required to be done on a basecamp lot.
Must Maintain 5' Clearance on Sidewalks/Walkways
No cast or crew parking on area streets
No interference with merchant activity.
No stopping and setting up in residential areas before 7am or after 10pm without prior approval
No stopping or setting up in front of merchants or residents without prior approval

Equipment on Location

Type	Quantity
Process Trailer	1

Personnel on Location

Type	Quantity
Cast	2
Crew	13
Off-Duty/Retired LAPD Officer(s)	4

Filming Activities Drive by; Drive ups & away; Driving shots; Driving shots with the flow of traffic;

NOT A PERMIT

FilmL.A., Inc.
6255 W Sunset Blvd, 12th Floor
Hollywood, CA 90028
t: (213)977-8600 - f: (213)977-8601
www.filmla.com

Summary Information — Location

Permit Number	F00152741	**Location Manager**	Sofia Kry
Production Company	VALLEY SLICE, LLC	Primary Phone	Mobile - 323-333-5578
Insured Company	VALLEY SLICE, LLC	Secondary Phone	
Production Title	VALLEY SLICE		

Exterior establishing shots; Process Trailer;

Jurisdiction **Political:** Los Angeles City - Council District 03 **Police:** Los Angeles Police Department **Fire:** Los Angeles City

Approvals LOS ANGELES CITY POLICE DEPARTMENT Gabriel Aleman

Parking

Base Camp
Location Type : Other Location
CADILLAC JACKS
9457 San Fernando Rd, Los Angeles, CA, 91352

Crew Parking
Location Type : Other Location
CADILLAC JACKS
9457 San Fernando Rd, Los Angeles, CA, 91352

NOT A PERMIT

Permit #F001527741

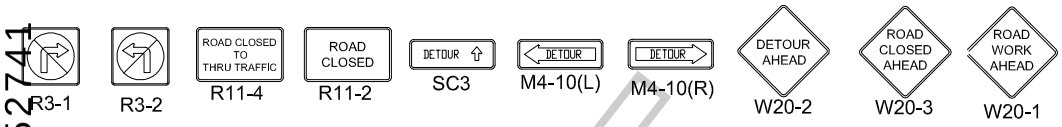

Ⓢ TRAFFIC SIGNAL

TRAFFIC CONE

TYPE I W/ SIGN

HIGH LEVEL WARNING DEVICE

FLASHING ARROW SIGN (FAS)

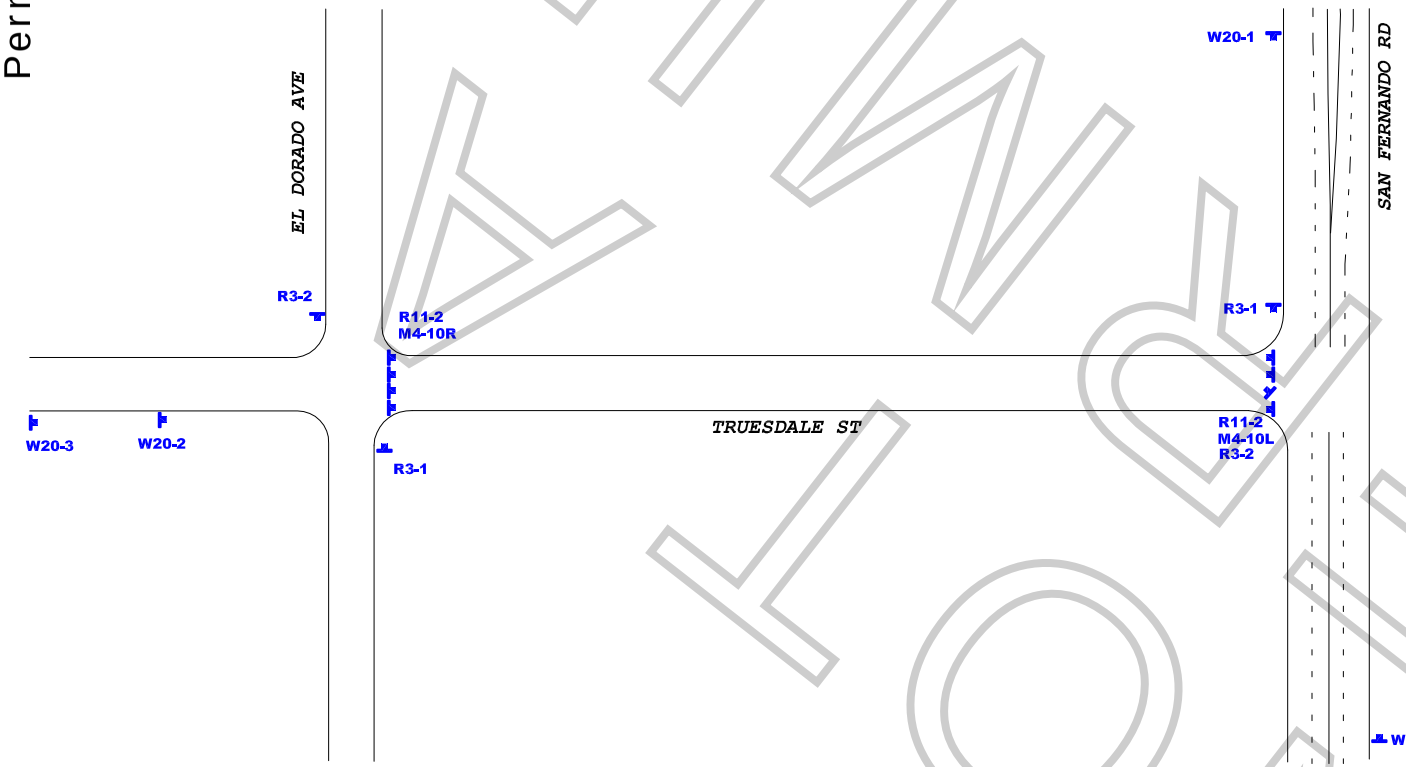

DETOUR ROUTE:

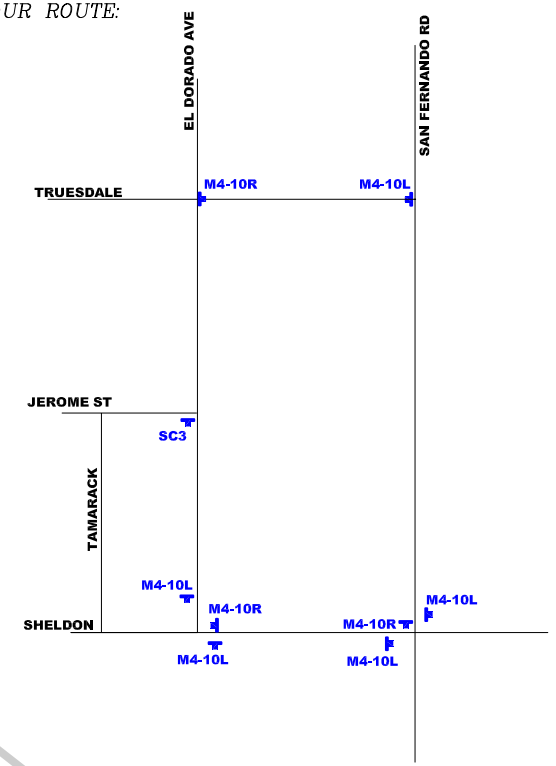

ALL TRAFFIC CONTROL WILL BE INSTALLED AND MEET OR EXCEED THE MUTCD AND WATCH MINIMUM REQUIREMENTS

WORK ZONE TRAFFIC CONTROL PLAN GENERAL NOTES

1. DATE/TIME: 6–16–19 FROM 12:00 HOURS TO 6–17–19 02:00 HOURS.
2. ALL SIGNING, STRIPING, AND TRAFFIC CONTROL DEVICES SHALL CONFORM TO THE (CURRENT) STATE OF CALIFORNIA DEPARTMENT OF TRANSPORTATION (CALTRANS) STANDARD PLANS AND STANDARD SPECIFICATIONS, CALIFORNIA MUTCD, AND ANY ADDENDUMS THERETO, AND AS SHOWN ON THESE PLANS, SYMBOLS AND ABBREVIATIONS USED ARE SHOWN ON CALTRANS STANDARD PLANS.
3. THERE WILL BE NO INTERFERENCE WITH TRAFFIC SIGNALS OR CROSSWALKS.
4. CONES WILL BE 28" MINIMUM HEIGHT AND HAVE REFLECTORIZED SLEEVES FOR NIGHT WORK.
5. POLICE WILL DIRECT TRAFFIC IF NECESSARY.

TCP FOR: VALLEY SLICE

LOCATION:
TRUESDALE BTWN EL DORADO AND SAN FERNANDO RD
FULL STREET CLOSURE
CITY OF LOS ANGELES, CA

CONTACT: SOFIA KRY
PH# 323-333-5578

JCL TRAFFIC SERVICES
(213) 622-9775
C31-CA Lic # 805357

DATE	REVISIONS	DRAFTER: MARIO MENJIVAR
		SCALE: N.T.S.
		FILM LA: HG

ATWORK